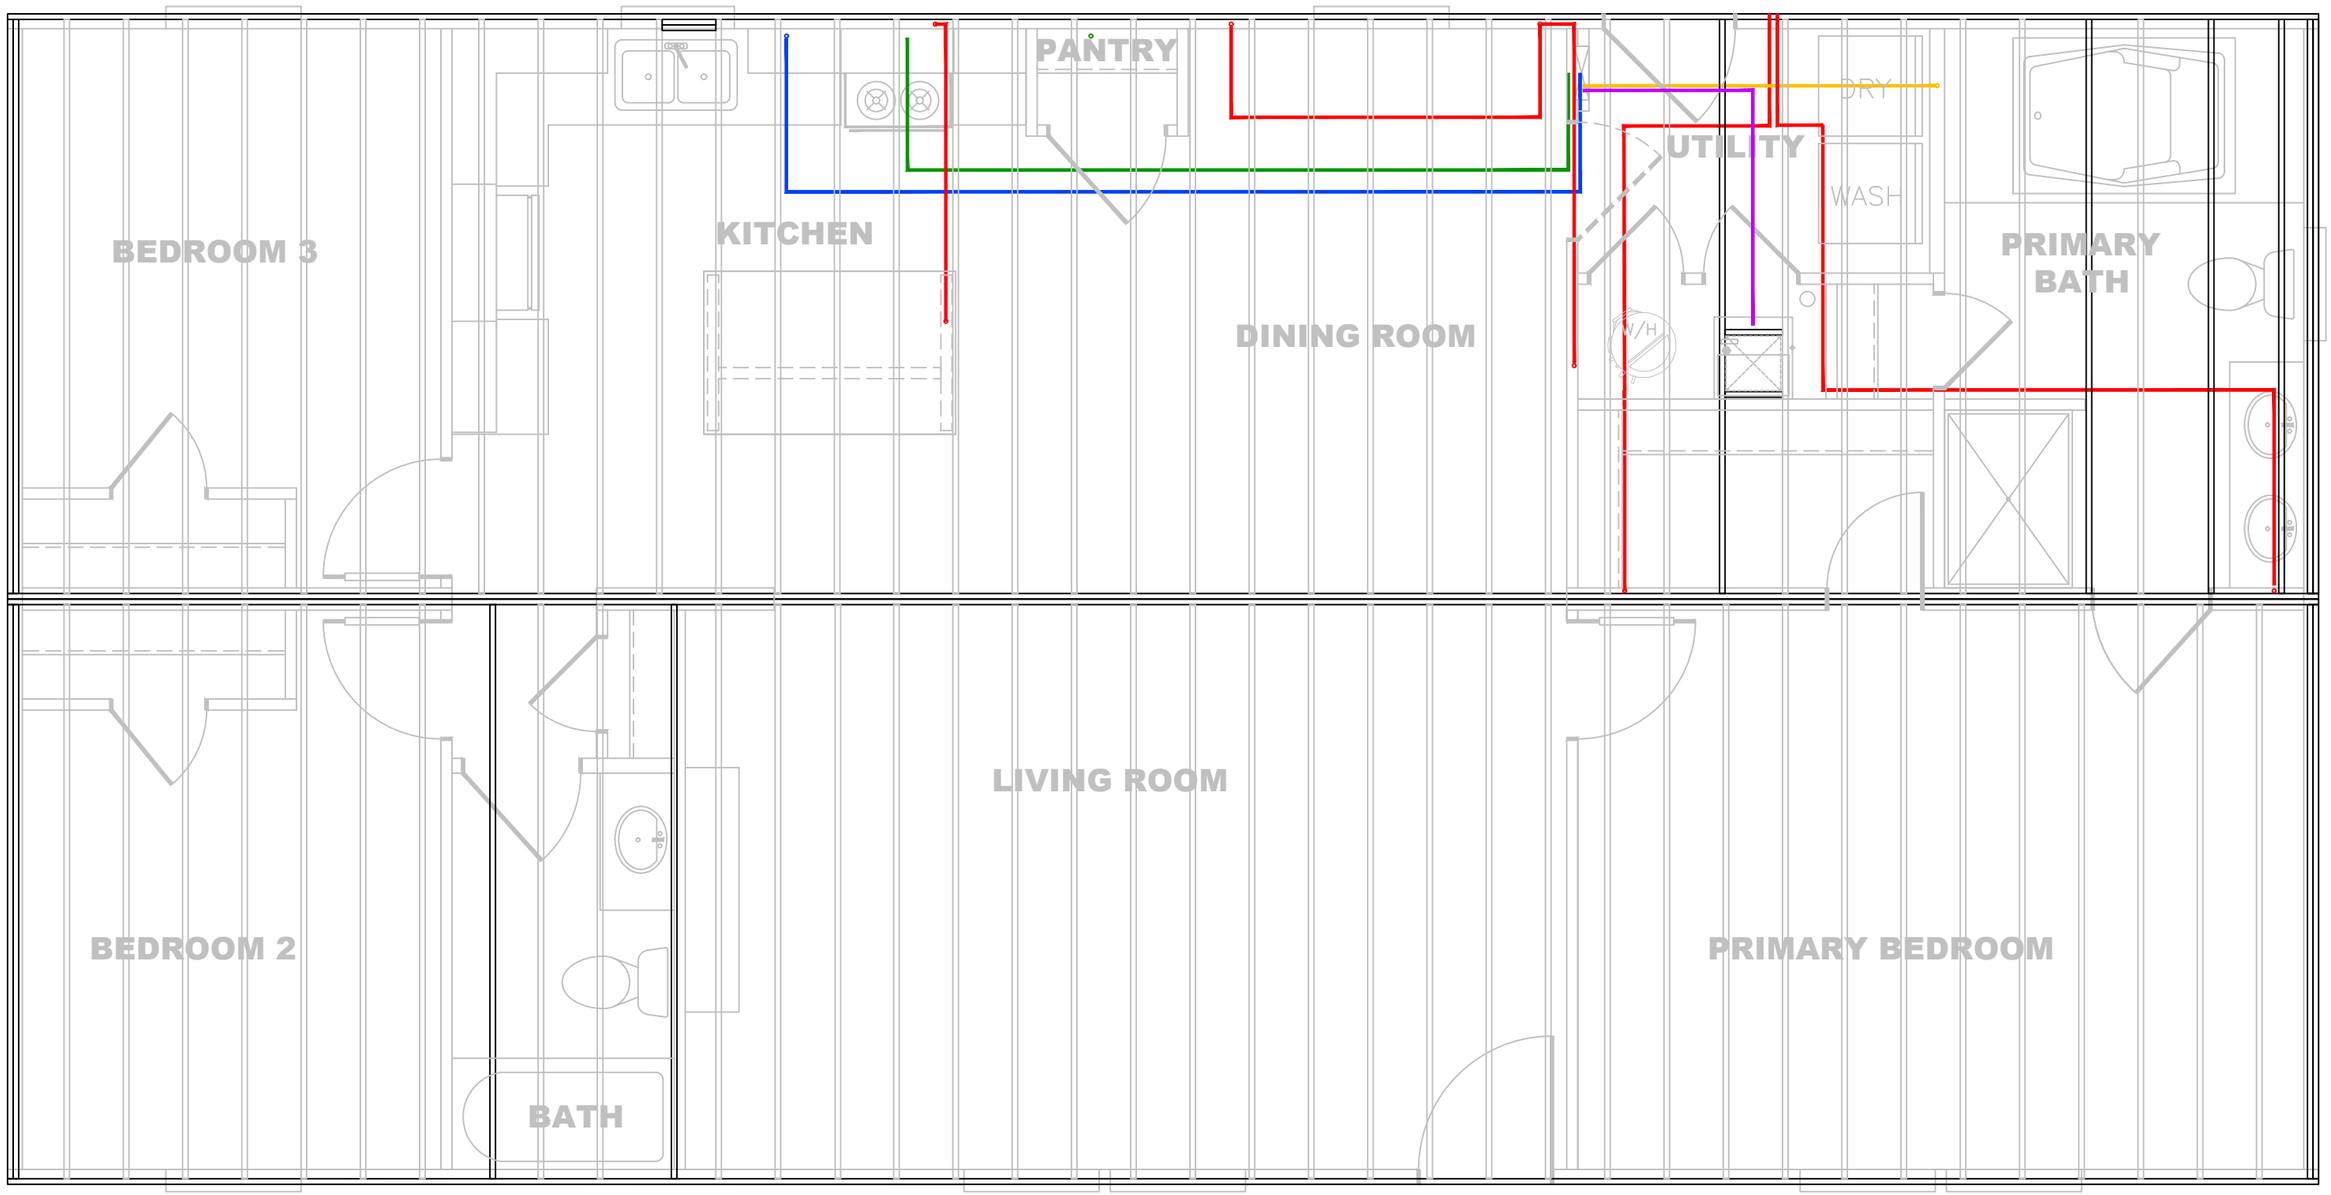

= GFI (12-2)
= RANGE
= FURNACE
= DRYER
= WATER HEATER
= DISHWASHER (D/W)
= REFRIGERATOR
MC = METER CENTER DROP

REV #	DATE	DESCRIPTION

SHEET: FJIG–EL

FLOOR JOIST ELECTRICAL PLAN

Clayton Clayton - 934
1420 Mountain Rd, Andersonville, TN 37705
PH: 865.494.7800 FAX: 865.494.0243

HILBORN, WERNER, CARTER, AND ASSOCIATES, INC.
1627 SOUTH MYRTLE AVE.
CLEARWATER, FL. 33756

DRAWING #: 34M401
MODEL #: MTN28523A
DATE: 05/20/2026
SCALE: N.T.S.

MODEL: MOUNTAINEER (28'X52')
SERIES: MOUNTAINEER
PRODUCT DESIGNER: BRIAN K. RIFFEY

STD PLAN "CONDITIONED": 1,369 FT²
REV. BY:
REV. DATE:

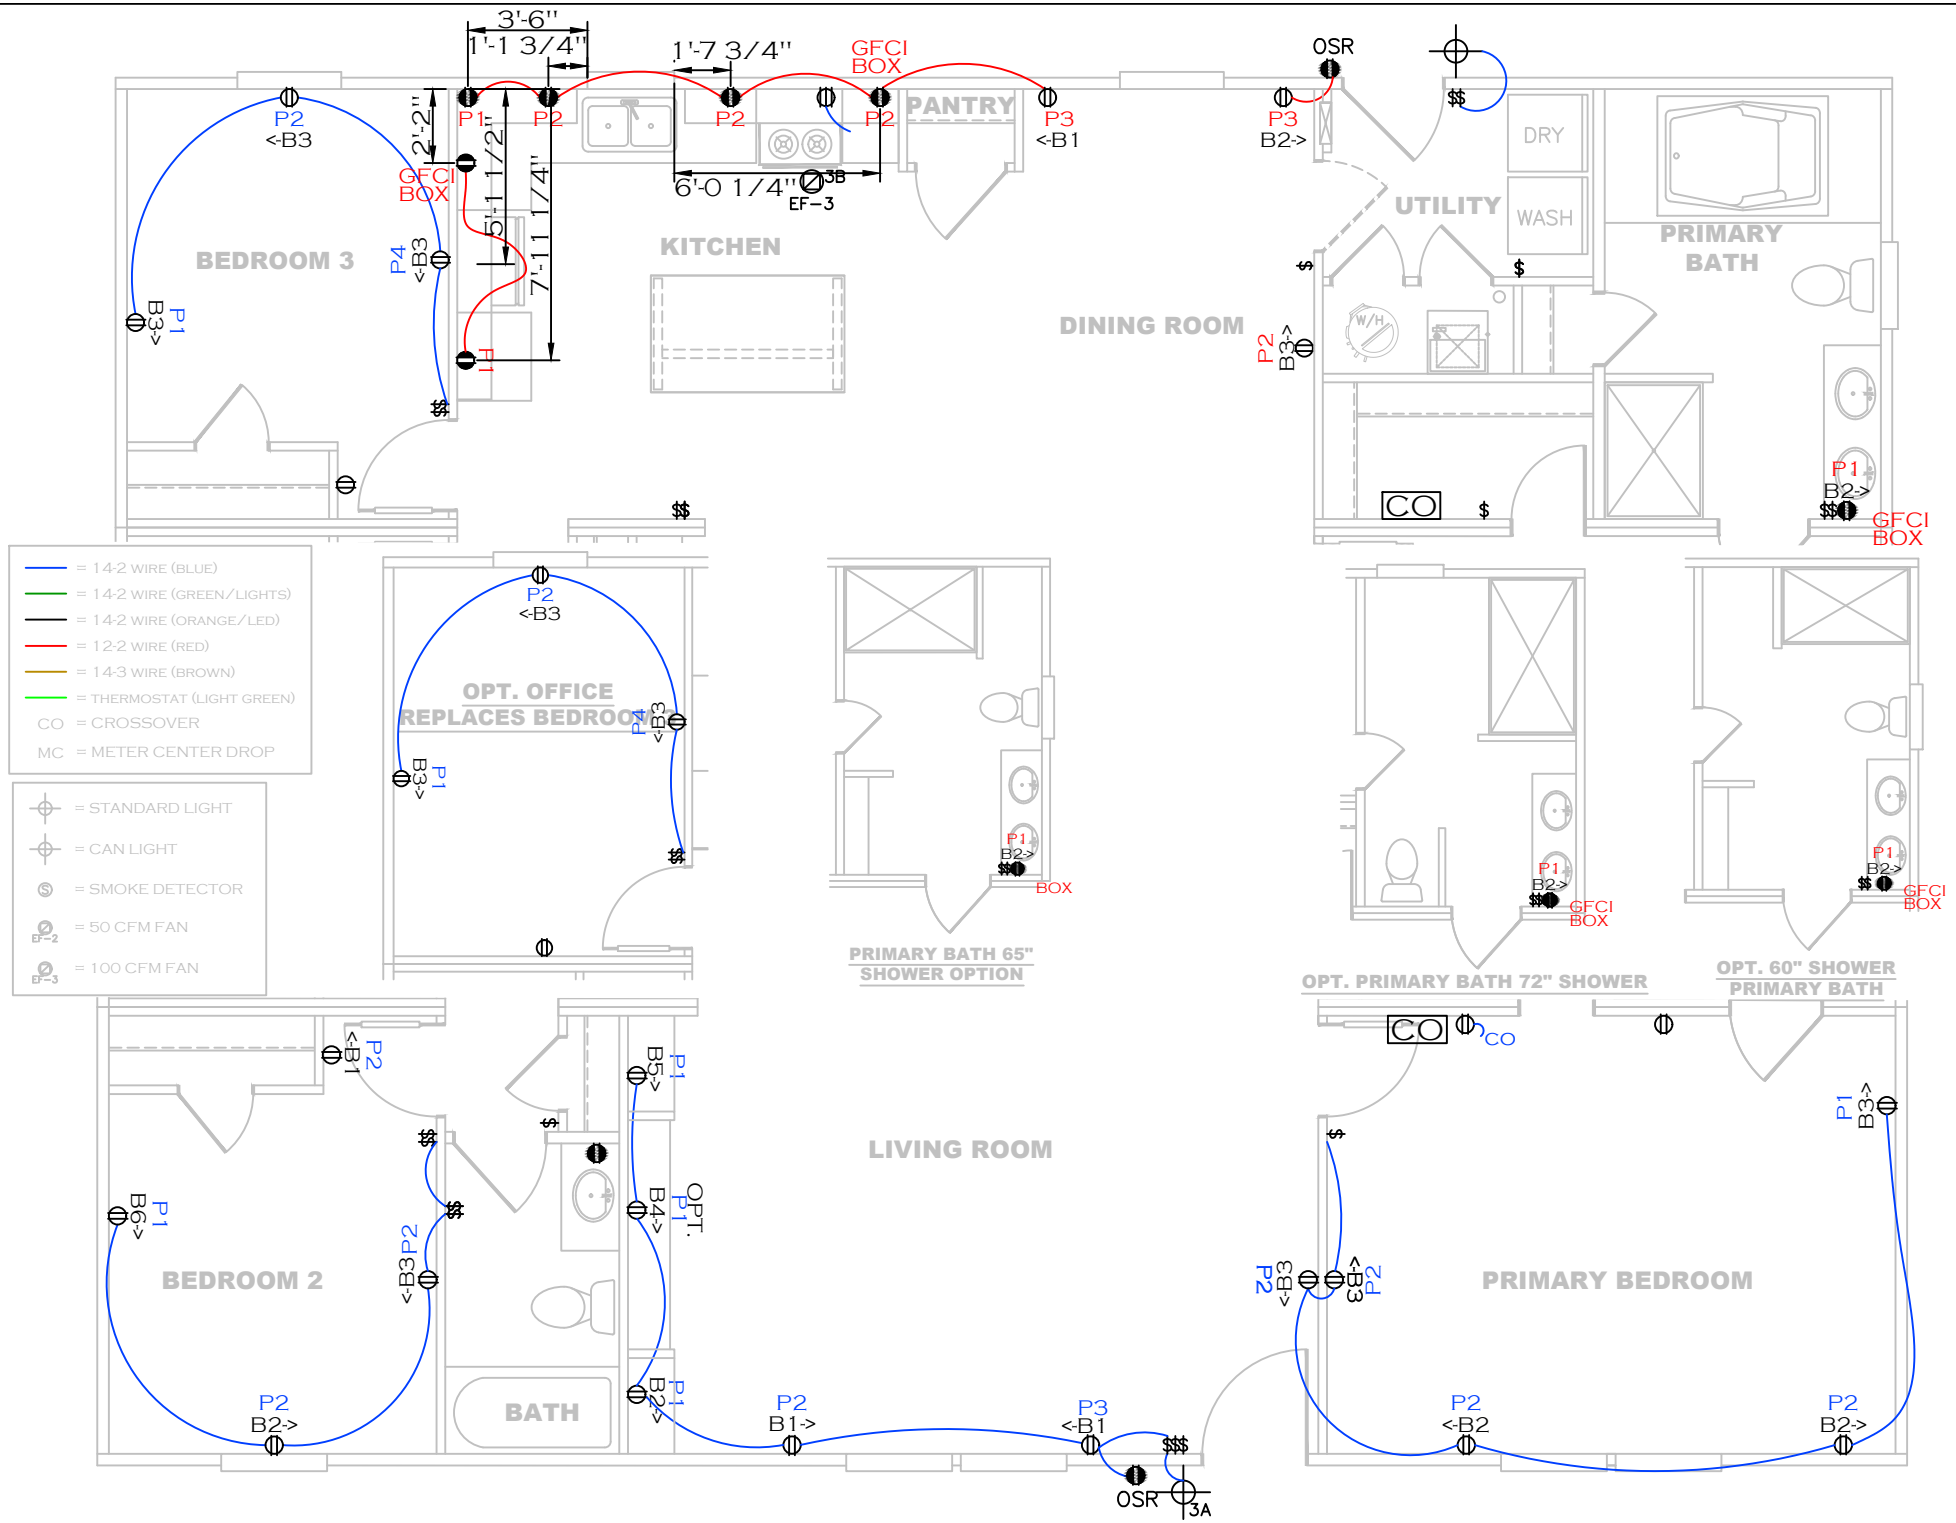

SHEET: BOTTOM	WIRE RUN PLAN	Clayton - 934 1420 Mountain Rd, Andersonville, TN 37705 PH: 865.494.7800 FAX: 865.494.0243	HILBORN,WERNER,CARTER, AND ASSOCIATES, INC. 1627 SOUTH MYRTLE AVE. CLEARWATER, FL. 33756	DRAWING #: 34M401 MODEL #: MTN28523A DATE: 5/20/2026 SCALE: N.T.S.	MODEL: MOUNTAINEER 52 (28'X52') SERIES: MOUNTAINEER PRODUCT DESIGNER: BRIAN K. RIFFEY	STD PLAN "CONDITIONED": 1,369 FT² REV. BY: REV. DATE:

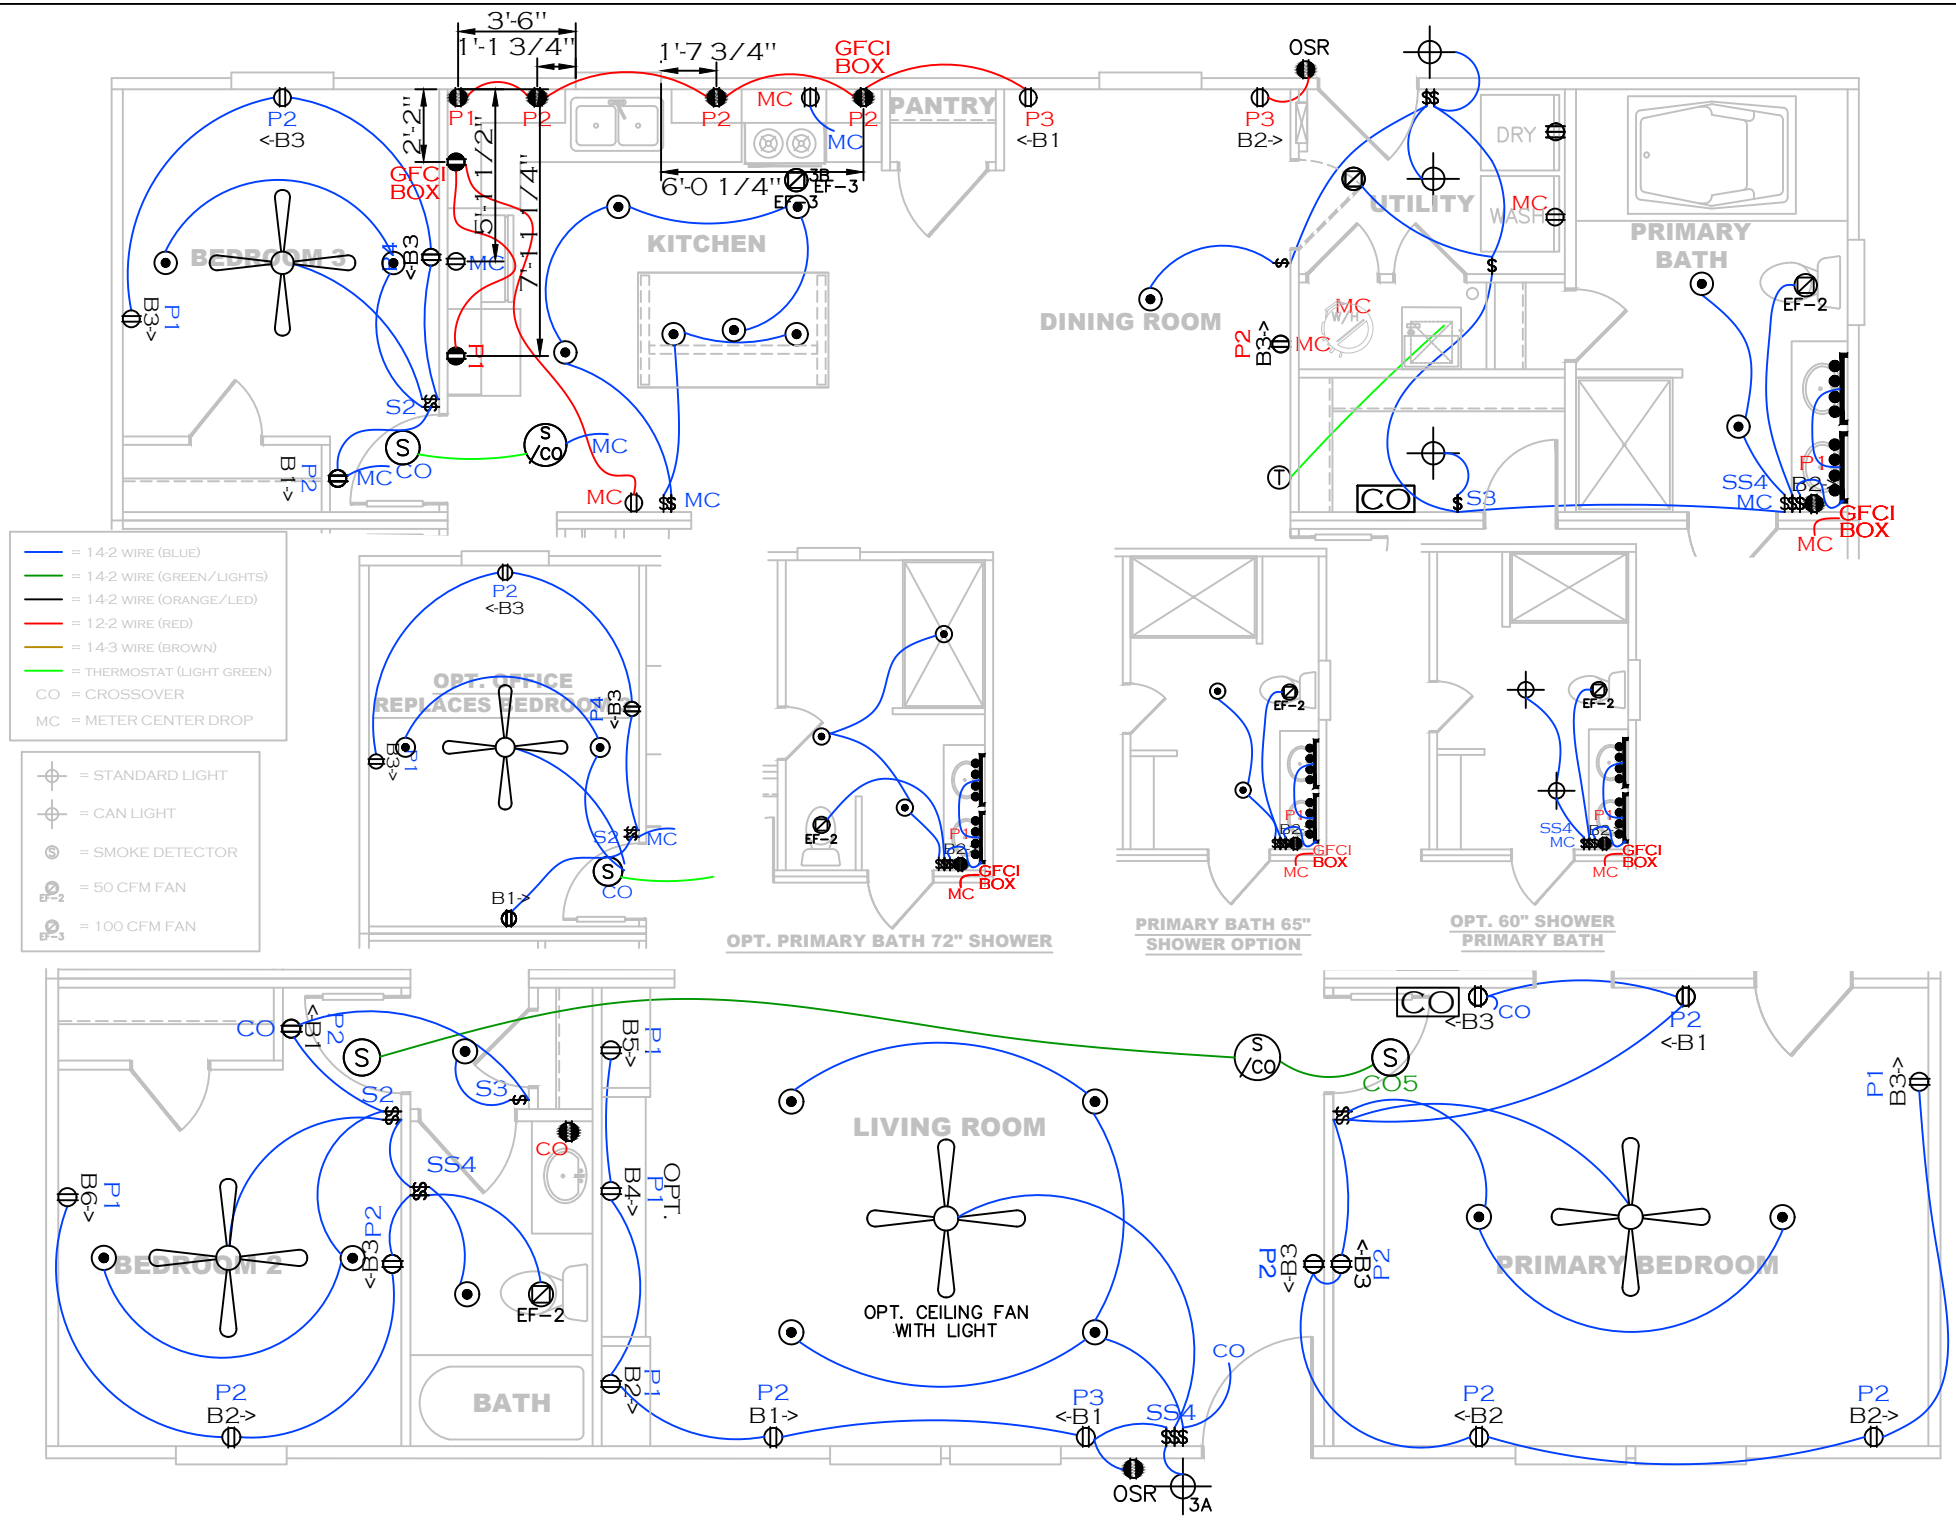

SHEET: MASTER	WIRE RUN PLAN	Clayton Clayton - 934 1420 Mountain Rd, Andersonville, TN 37705 PH: 865.494.7800 FAX: 865.494.0243	HILBORN,WERNER,CARTER, AND ASSOCIATES, INC. 1627 SOUTH MYRTLE AVE. CLEARWATER, FL. 33756	DRAWING #: 34M401 MODEL #: MTN28523A DATE: 5/20/2026 SCALE: N.T.S.	MODEL: MOUNTAINEER 52 (28'X52') SERIES: MOUNTAINEER PRODUCT DESIGNER: BRIAN K. RIFFEY	STD PLAN "CONDITIONED": 1,369 FT² REV. BY: REV. DATE: 07/21/2025	

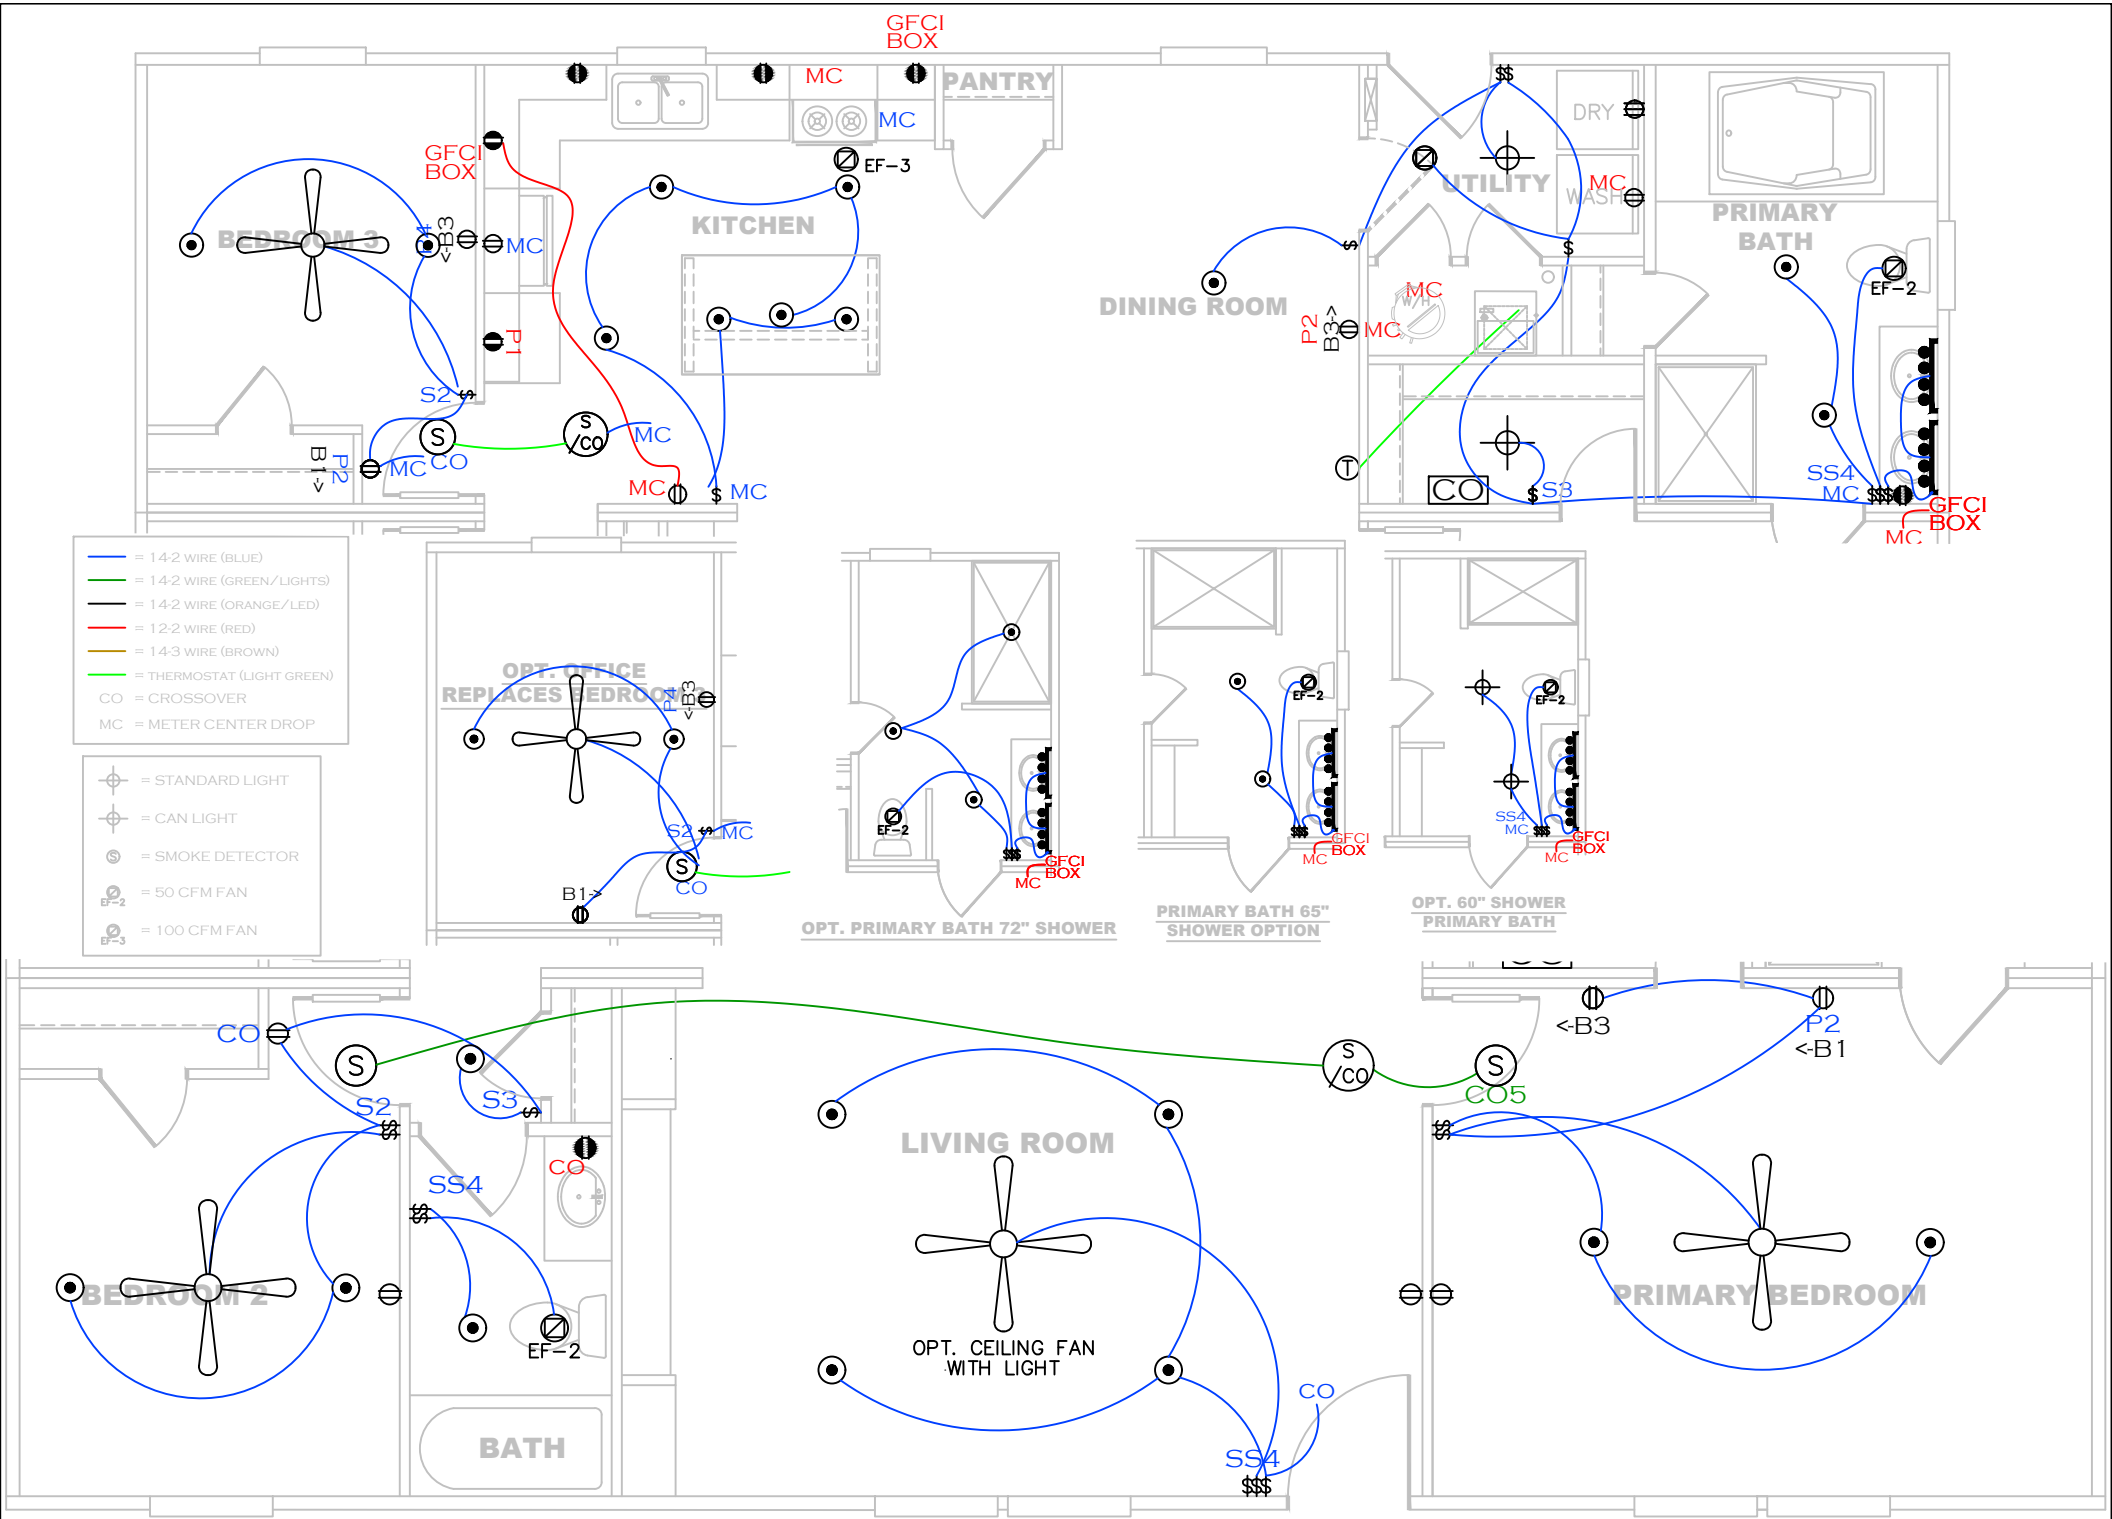

REV #	DATE	DESCRIPTION

SHEET: TOP

WIRE RUN PLAN

Clayton Clayton - 934
1420 Mountain Rd, Andersonville, TN 37705
PH: 865.494.7800 FAX: 865.494.0243

HILBORN,WERNER,CARTER, AND ASSOCIATES, INC.
1627 SOUTH MYRTLE AVE.
CLEARWATER, FL. 33756

DRAWING #: 34M401		MODEL: MOUNTAINEER 52 (28'X52')	STD PLAN "CONDITIONED": 1,369 FT²
MODEL #: MTN28523A		SERIES: MOUNTAINEER	REV. BY:
DATE: 5/20/2026	SCALE: N.T.S.	PRODUCT DESIGNER: BRIAN K. RIFFEY	REV. DATE: