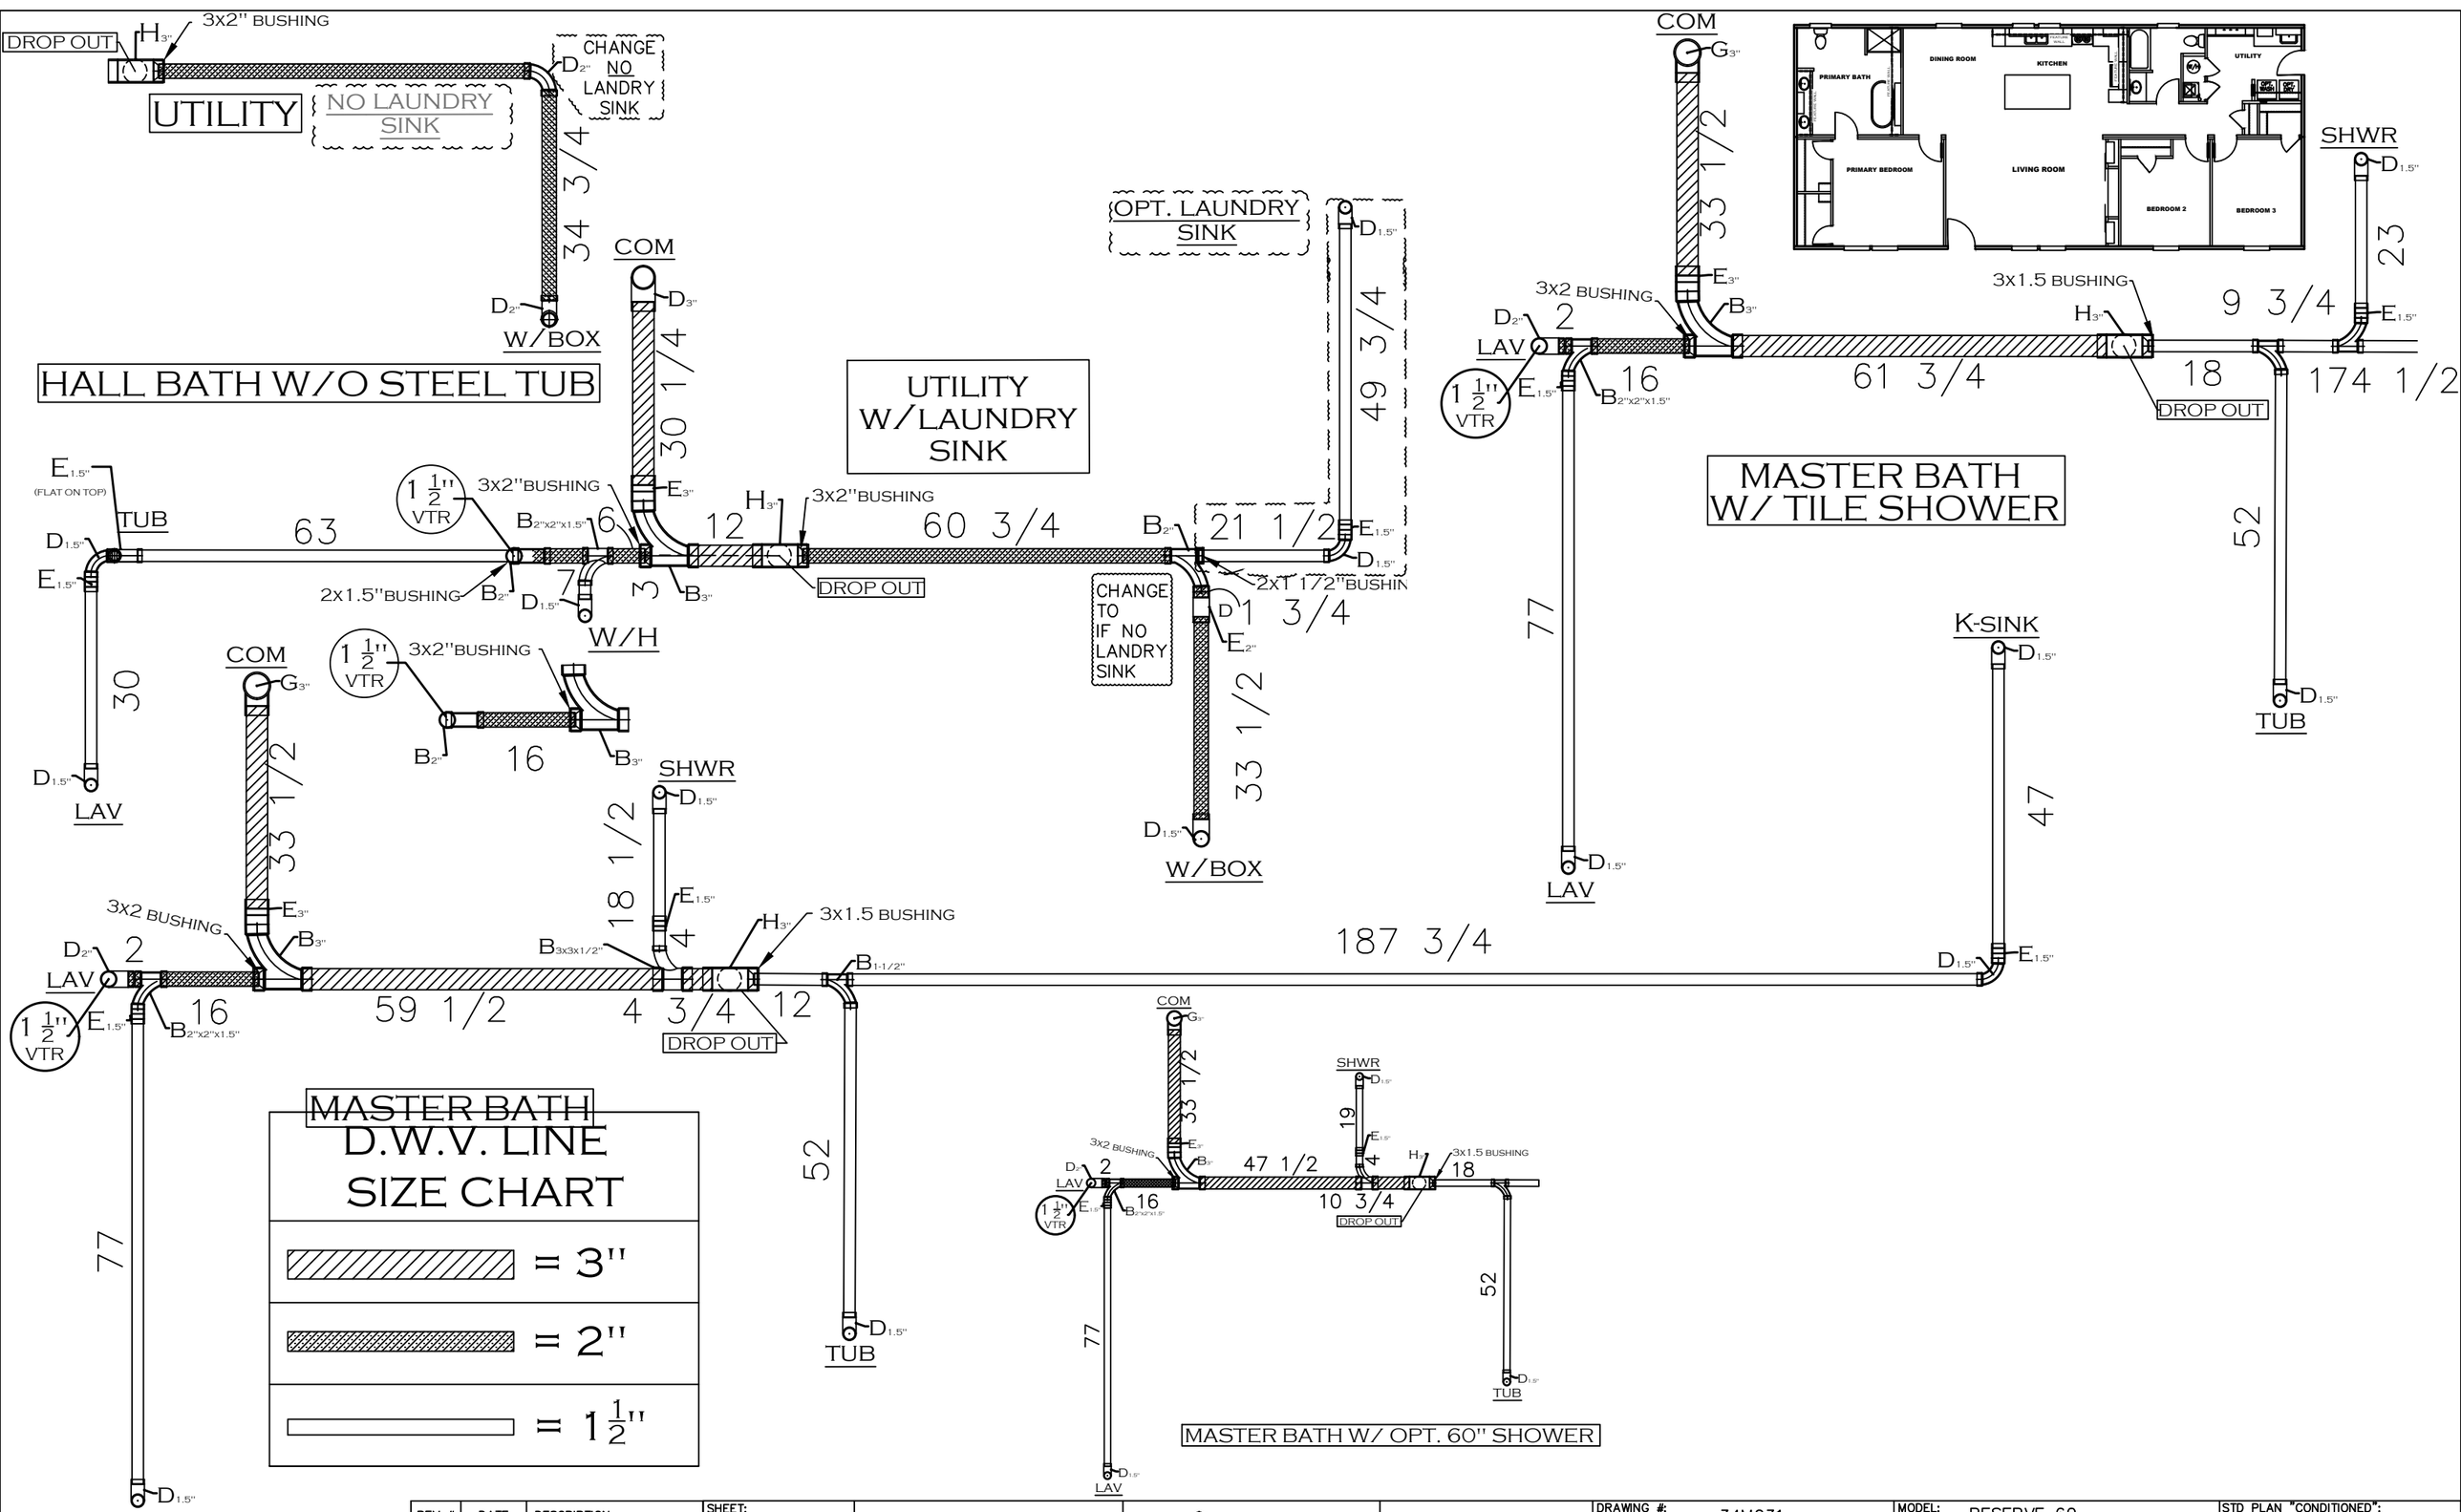

REV #	DATE	DESCRIPTION

SHEET: DRAIN.1

2D DRAIN LINES

Clayton - 934
1420 Mountain Rd, Andersonville, TN 37705
PH: 865.494.7800 FAX: 865.494.0243

HILBORN, WERNER, CARTER, AND ASSOCIATES, INC.
1627 SOUTH MYRTLE AVE.
CLEARWATER, FL. 33756

DRAWING #: 34M231		MODEL: RESERVE 60	STD PLAN "CONDITIONED": 1,580 FT²
MODEL #: RES28603A		SERIES: RESERVE SERIES	REV. BY:
DATE: 06/26/2023	SCALE: N.T.S.	PRODUCT DESIGNER: BRIAN K. RIFFEY	REV. DATE: