


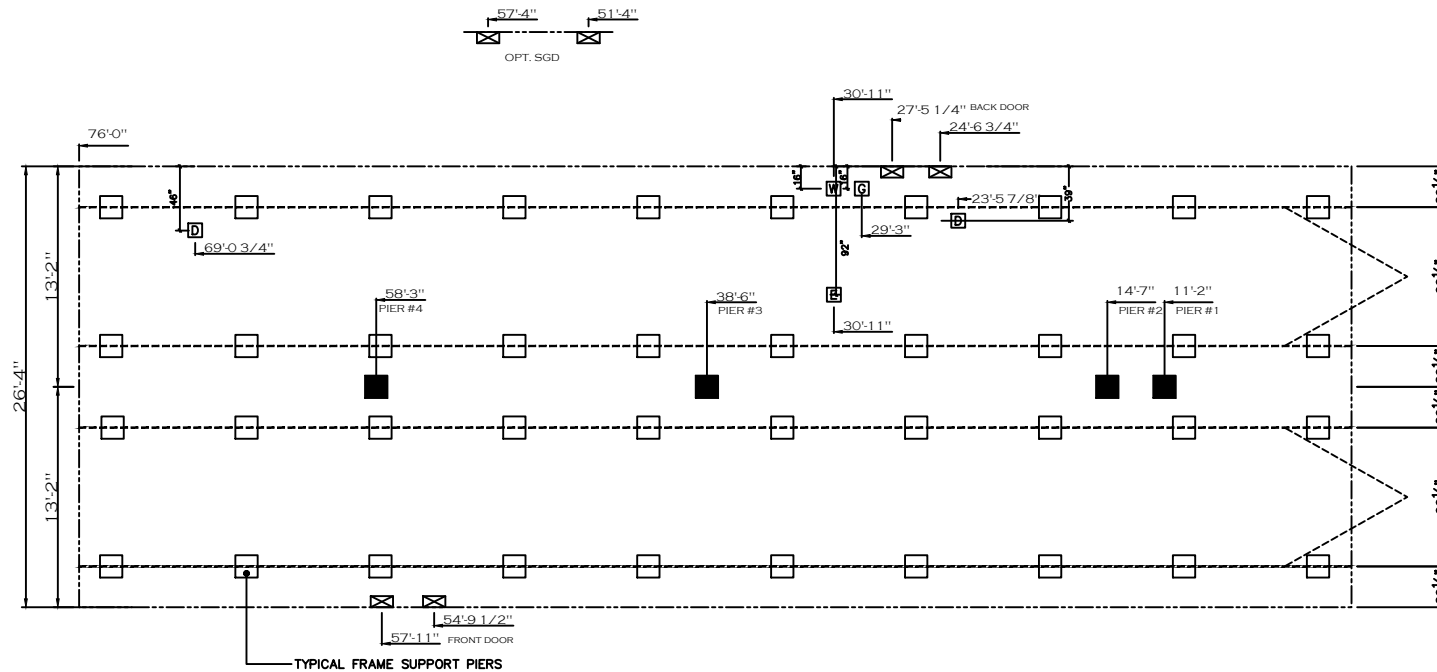

20 lb ROOF LOAD SIDEWALL OPENING PIER LOAD 28' BOX WIDTH	SIDEWALL OPENING (FT) REQUIRED PIER LOAD (LBS)					
	3	4	5	6	8	10
	1175	1330	1485	1640	1950	2260

*FOR 30 lb & 40 lb ROOF LOAD REFER TO TABLES 7b & 7c IN THE INSTALLATION MANUAL.

GENERAL NOTES:

- PIER LOADS SHOWN ARE TO BE USED TO SIZE THE FOOTINGS BELOW THE MARRIAGEWALL FOR COLUMN SUPPORT PIERS. REFER TO TABLES 6b AND 6c IN THE INSTALLATION MANUAL FOR LOAD ON FRAME PIER FOOTINGS FOR HOMES THAT DO NOT REQUIRE PERIMETER BLOCKING. REFER TO TABLES 7b AND 7c IN THE INSTALLATION MANUAL FOR LOAD ON FRAME PIER FOOTINGS THAT REQUIRE PERIMETER BLOCKING. REFER TO TABLES 10 AND 10a TO DETERMINE FOOTING SIZE FOR ALL PIERS.
- REFER TO TABLE 9 FOR PIER CONFIGURATION AND MAXIMUM ALLOWABLE HEIGHTS. CROSS REFERENCE THE PIER HEIGHT WITH THE MAXIMUM ALLOWABLE FLOOR HEIGHT LISTED IN THE FRAME TIEDOWN CHARTS (TABLE 18, 19, AND 20).
- FLOOR WIDTH SHOWN IS FOR STANDARD PRODUCT ONLY. CONTACT THE MFG PLANT FOR SPECIFICATIONS OF OPTIONS ORDERED.
- SERVICE DROP LOCATIONS IDENTIFIED ARE APPROXIMATE.
- THE MAXIMUM SPACING FOR FRAME SUPPORT PIERS FOR 8" I-BEAMS IS 8 FEET, 10" & 12" I-BEAMS ARE 10 FEET.

20 psf Roof Live Load		
Column Pier #	Distance from Hitch	Pier Load (lbs)
1	11.167	1075
2	14.583	1075
3	38.5	4301
4	58.25	4301

PIER LEGEND	
☐	= SUPPORT UNDER MATING OPENING
☒	= SUPPORT AT MATING COLUMN
☒	= SUPPORT UNDER MATING WALL
☒	= PIER PORCH/RECESSED ENTRY
☐	= PIER MAIN BEAM
☒	= PIER PERIMETER

SERVICE DROP LEGEND	
☐	= ELECTRICAL DROP
☐	= WATER INLET
☐	= DWV PLUMBING DROP
☐	= GAS INLET

REV #	DATE	DESCRIPTION	SHEET:			DRAWING #	MODEL #	MODEL:	STD PLAN *CONDITIONED:
			MP	PIER LOADS		34M407	MTN28764B	MOUNTAINEER 76 (28'x76')	*2,001 FT*
								SERIES: MOUNTAINEER	REV. BY:
								PRODUCT DESIGNER: BRIAN K. RIFFEY	REV. DATE:

Clayton Clayton - 934
1420 Mountain Rd, Andersonville, TN 37705
PH: 865.494.7800 FAX: 865.494.0243

HILBORN, WERNER, CARTER,
AND ASSOCIATES, INC.
1627 SOUTH MYRTLE AVE.
CLEARWATER, FL. 33756

DATE: 8/6/2026 SCALE: N.T.S.